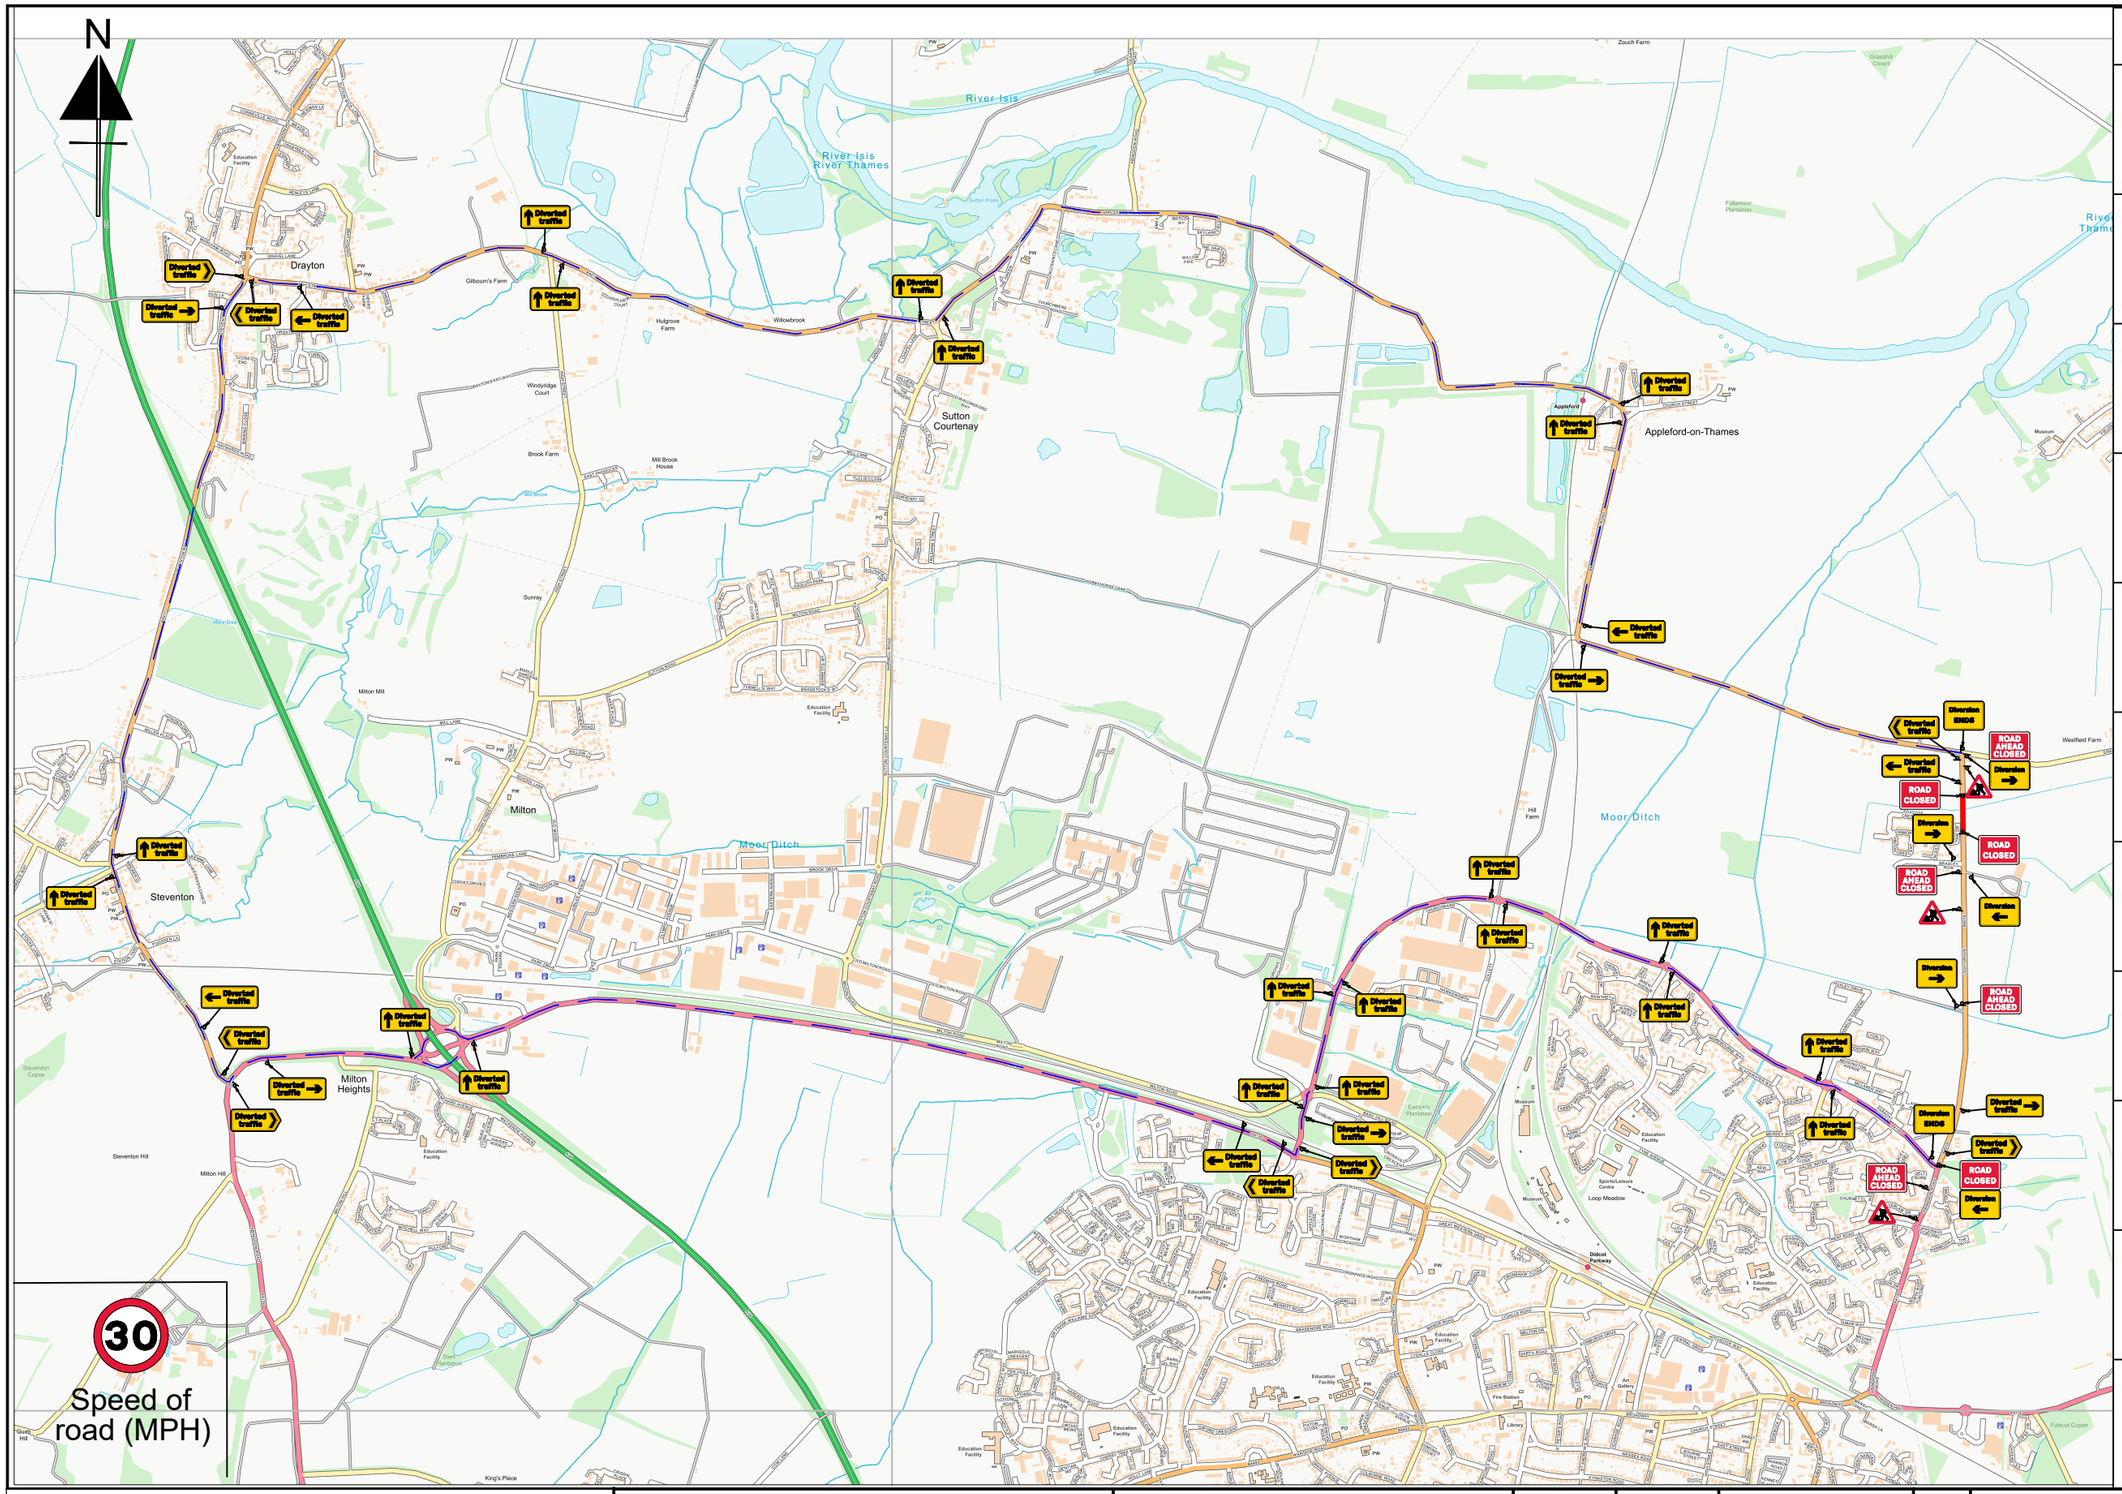


Sign Schedule	
Diversion →	Qty: 2 Ref: 2702 Start of temporary diversion route left
	Qty: 3 Ref: 7001 Road works ahead
← Diverted traffic	Qty: 4 Ref: 2704 Direction of temporary diversion route left
Diverted traffic →	Qty: 4 Ref: 2704 Direction of temporary diversion route right
Diversion →	Qty: 3 Ref: 2702 Start of temporary diversion route right
ROAD AHEAD CLOSED	Qty: 4 Ref: 7010-FP-13-9 Nature of temporary hazard ahead - Road Ahead Closed
← Diverted traffic	Qty: 5 Ref: 2703 Direction of temporary diversion route from junction ahead left
Diverted traffic →	Qty: 5 Ref: 2703 Direction of temporary diversion route from junction ahead right
↑ Diverted traffic	Qty: 20 Ref: 2703 Direction of temporary diversion route from junction ahead
Diversion ENDS	Qty: 2 Ref: 2702 End of temporary diversion route
ROAD CLOSED	Qty: 3 Ref: 7010-FP-13-9 Nature of temporary hazard ahead - Road Closed

UKTMS
UK Traffic Management Services Ltd

LADY GROVE,
DIDCOT, OX11 9BP

Project Number :	Issue	Date	Parking bay suspension required:	N
Drawing Number : DDC6249	V1.0	15.09.26	Bus stop suspension required:	N
Date Surveyed & Surveyor:	15.09.26 Ken Holt		Traffic Light switch out required:	N

All works to be carried out in accordance with 'A code of practice' October 2013.

Do not scale from this drawing.

UK Traffic Management Services Ltd
www.uktms.co.uk
01189 760002

Drawing 1 of 1

750mm Cones
No waiting cones
2m ped barrier
Safety Zone
Work Site

Drawn By : Neil Davies 15.09.2026

Approved By : Ken Holt 15.09.2026